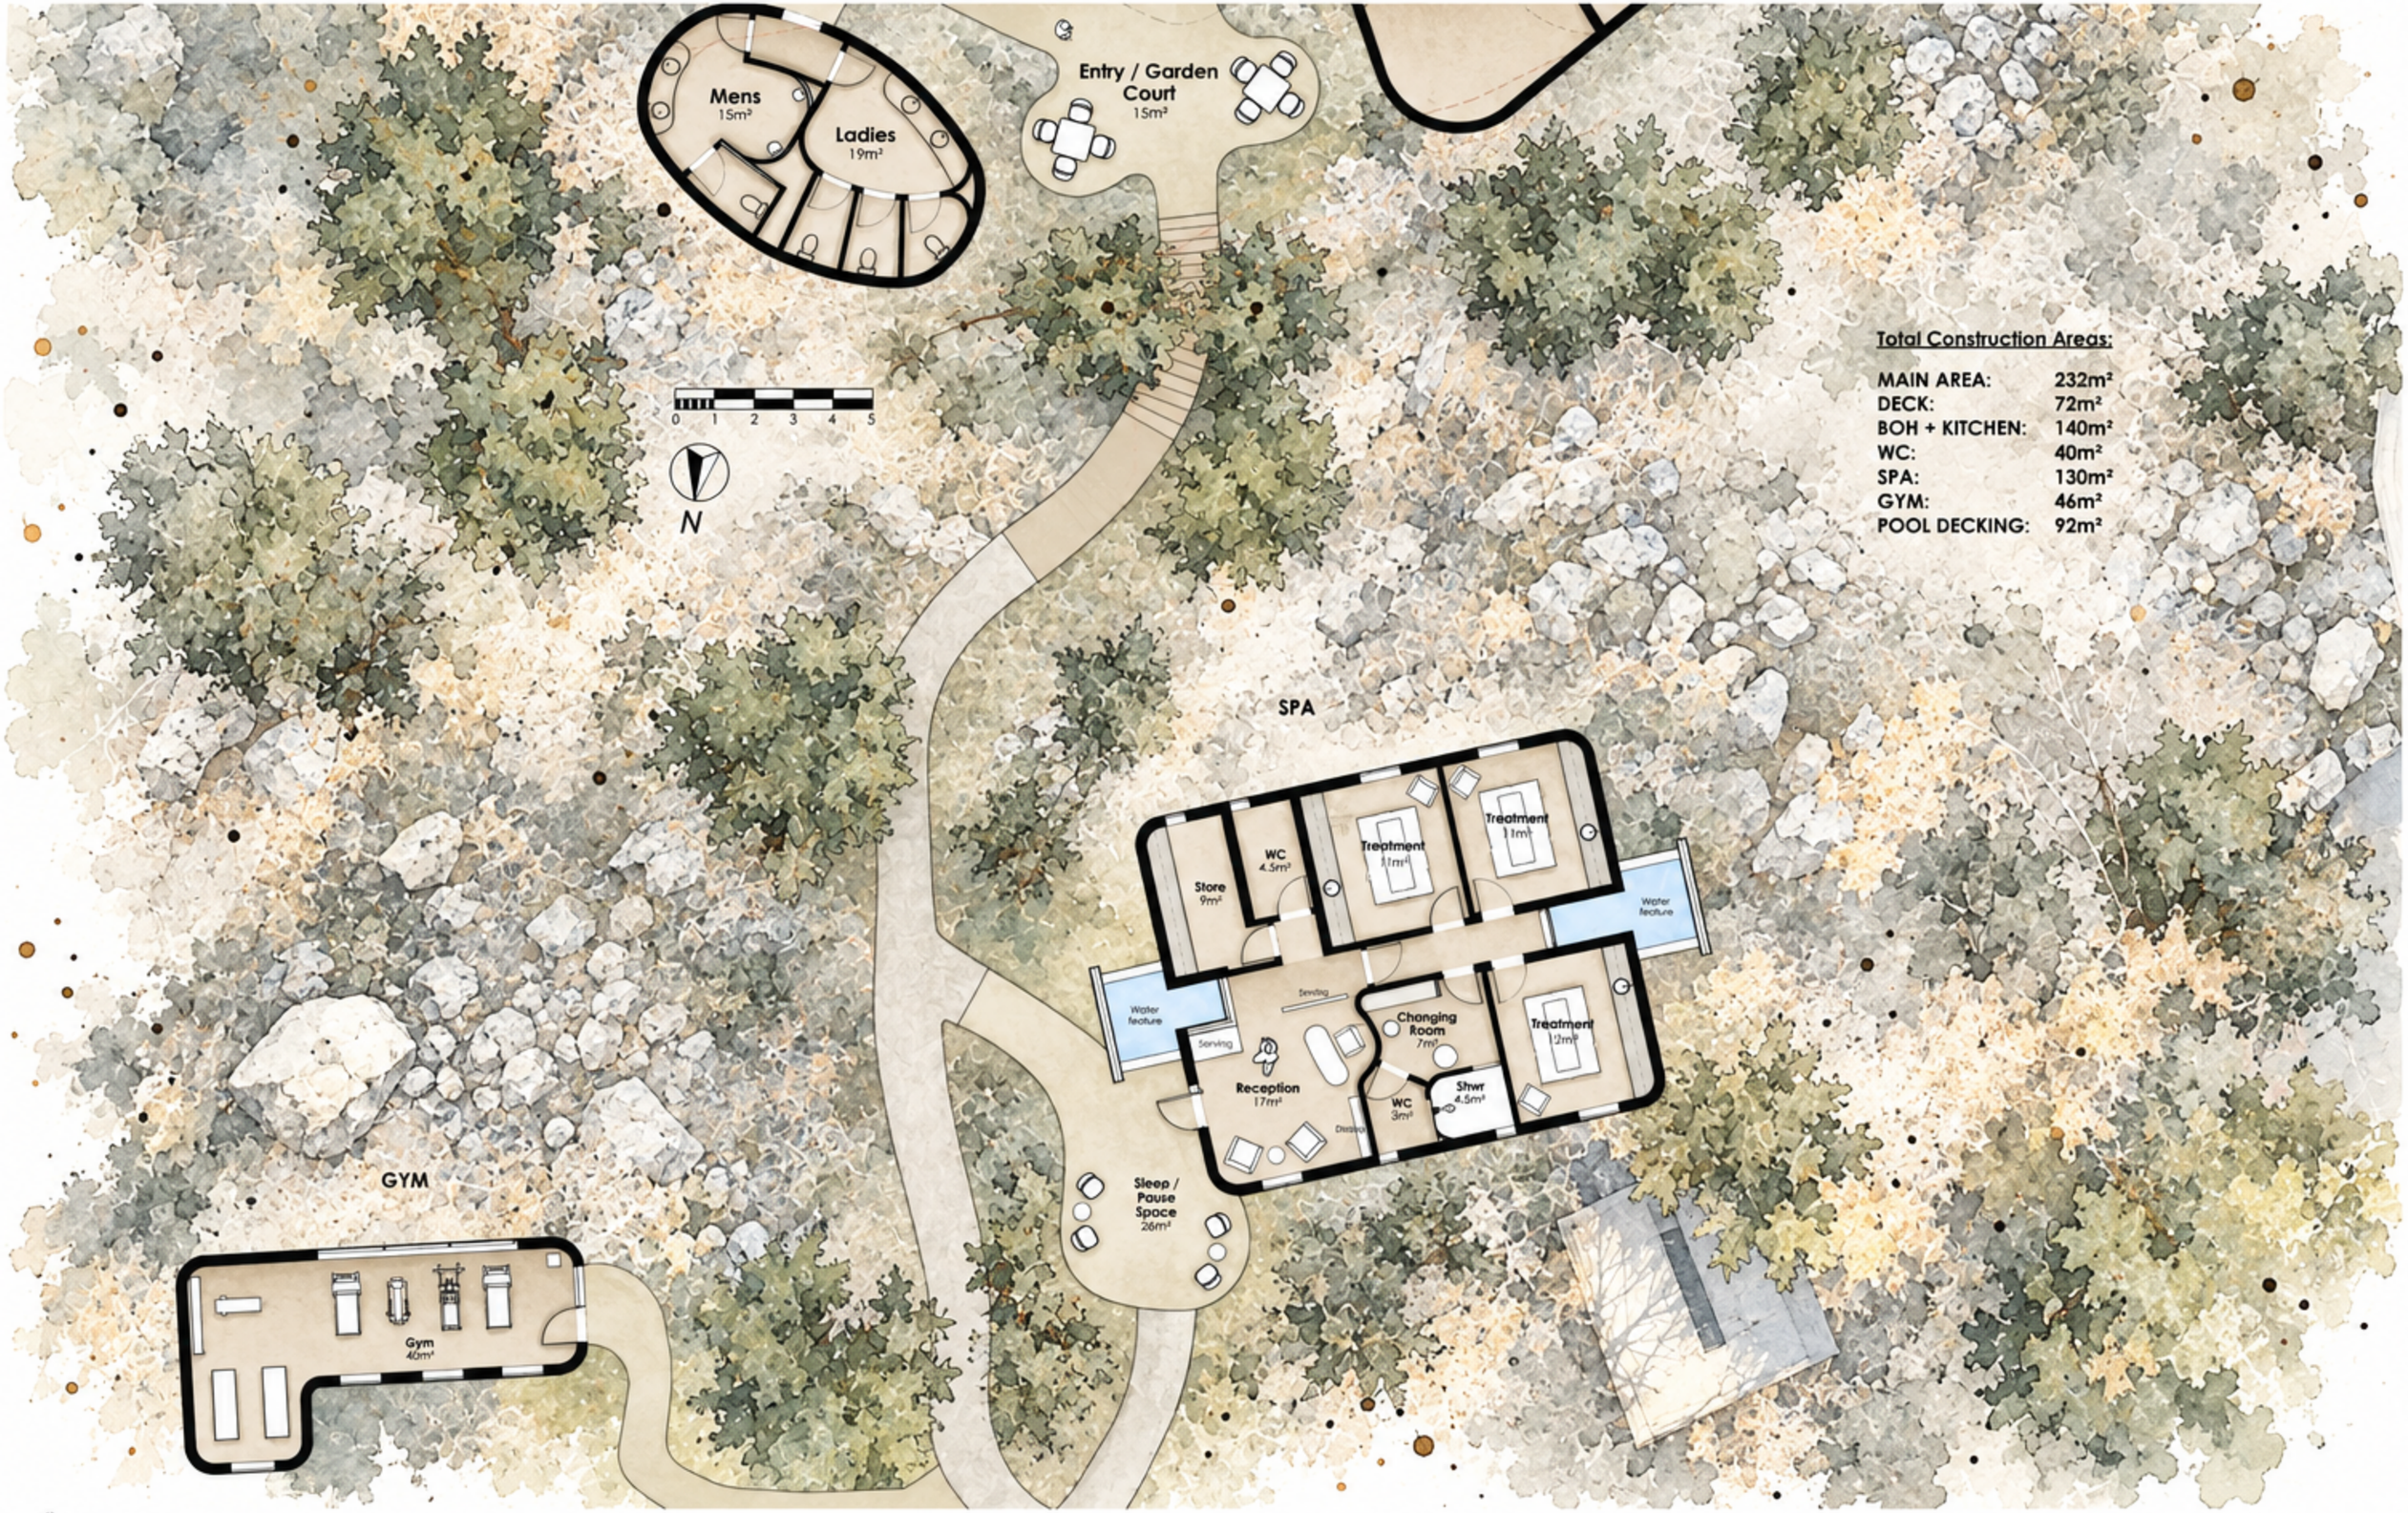


Total Construction Areas:

MAIN AREA:	232m²
DECK:	72m²
BOH + KITCHEN:	140m²
WC:	40m²
SPA:	130m²
GYM:	46m²
POOL DECKING:	92m²

CLAUD BOSCH ARCHITECTS

Wellness Area Floor Plan

S1_Rev1_25/10/2026

Copyright is reserved on all drawings and designs.

Origin by Ongava

Andersson's Gate off the C38 road,Etosha, Namibia